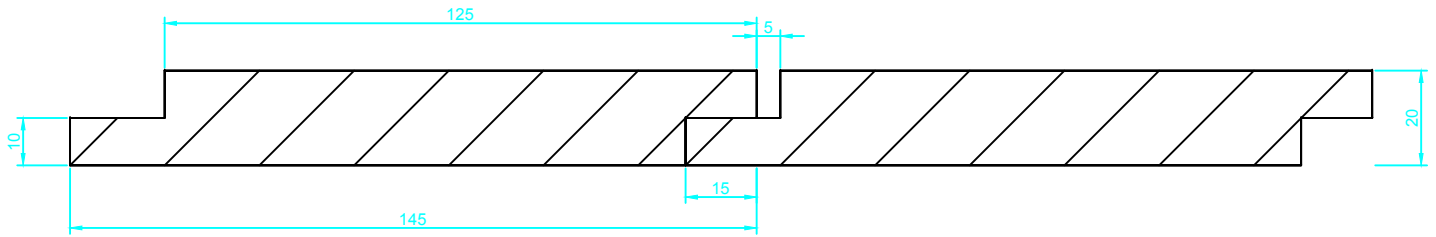

INFLAMED Architectural CAD Library		
DRAWING TITLE Shadow-Gap Cladding Profile		
DRAWING NO. INF-CL-001	REVISION A	UNITS mm
PREPARED BY MB Inflamed	DATE 10.10.2026	SCALE 1:1