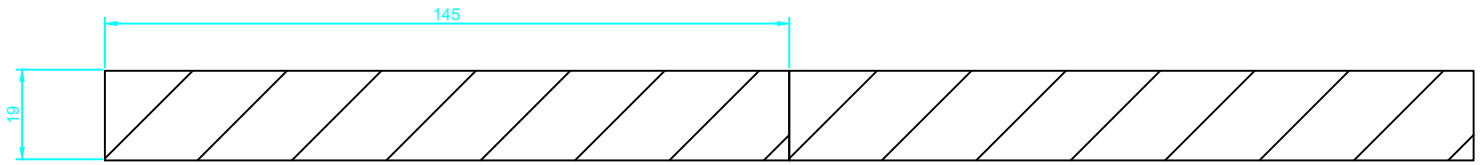

INFLAMED Architectural CAD Library		
DRAWING TITLE PAR (Planned All Round) Spruce Cladding Profile		
DRAWING NO. INF-CL-006	REVISION A	UNITS mm
PREPARED BY MB Inflamed	DATE 10.10.2026	SCALE 1:1